2010
WAYNE SIDEWALK REPLACEMENT
WAYNE, NEBRASKA

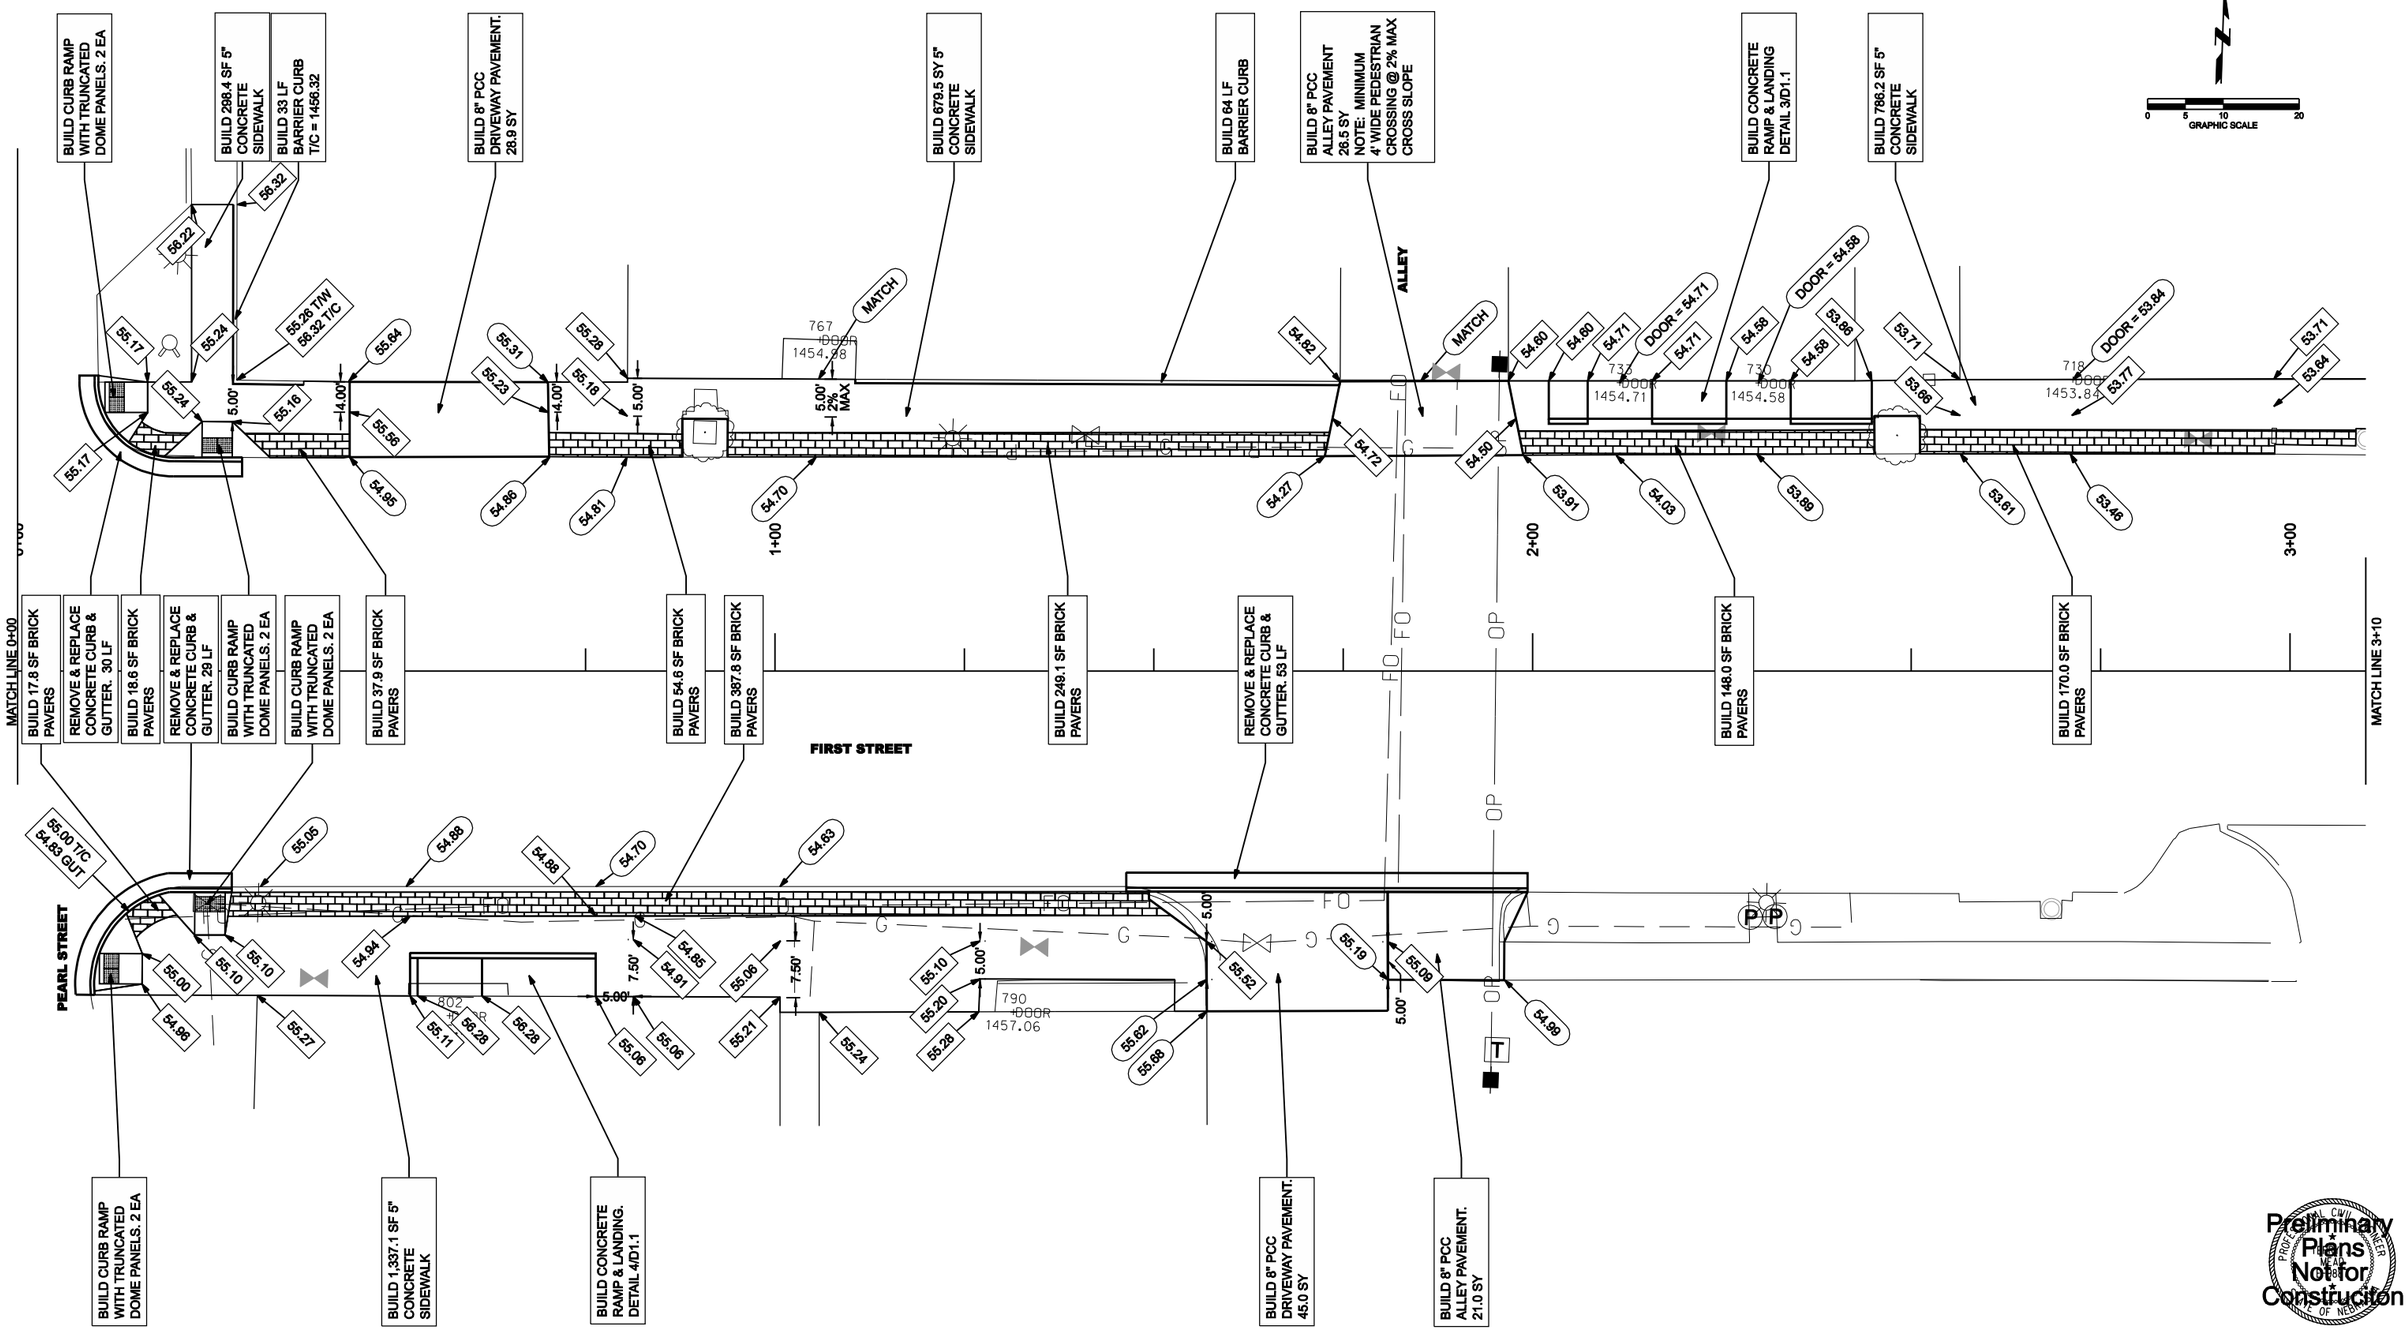

Preliminary Plans Not for Construction

NOTE:
THERE ARE BURIED UTILITIES IN THE VICINITY OF THE PROPOSED WORK. THE CONTRACTOR SHALL NOTIFY THE RESPECTIVE UTILITY COMPANIES BEFORE COMMENCING WORK. NEITHER THE OWNER NOR ENGINEER ASSUMES ANY RESPONSIBILITY FOR UTILITY LOCATIONS BEING ACCURATELY SHOWN, OR NOT SHOWN ON THE PLAN.

JEO Engineering Architecture Surveying Planning	REVISION REV1,DATE	REVISION REV2,DATE	FILE NAME S-090836-C21.dgn	FIELD BOOK WAYNE #1	REVIEW BY REVIEW,BY	REVIEW DATE REVIEW,DATE	DRAWN BY A. Elscheid	DATE 1.5.10	PROJECT NO. 090836	FIRST ST. SITE PLAN	C2.1

Plot Date: 2/10/2010 P:\Engineering\090836.00 - Wayne Sidewalk Replacement\Design\Drawings\S-090836-C21.dgn